EXHIBIT H

SITE DATA TABLE:

PARCEL - A
FOLIO: 02-3234-025-190
ADDRESS: 1000 ALTON RD
OWNER: FORT LTD
LOT SIZE: 23,250 SF
PA PRIMARY ZONE: 6400 COMMERCIAL - CENTRAL
PRIMARY LAND USE: 1411 SUPERMARKET : RETAIL OUTLET

PARCEL - B
FOLIO: 02-3234-025-0990
ADDRESS: 1001 WEST AVE
OWNER: FORT LTD
LOT SIZE: 9,750 SF
PA PRIMARY ZONE: 4000 MULTI-FAMILY - 63 - 100 U/A
PRIMARY LAND USE: 2865 PARKING LOT / MOBILE HOME PARK : PARKING LOT

PARCEL - C
FOLIO: 02-3234-025-0300
ADDRESS: 1025 WEST AVE
OWNER: FORT LTD
LOT SIZE: 15,000 SF
PA PRIMARY ZONE: 4000 MULTI-FAMILY - 63 - 100 U/A
PRIMARY LAND USE: 2865 PARKING LOT / MOBILE HOME PARK : PARKING LOT

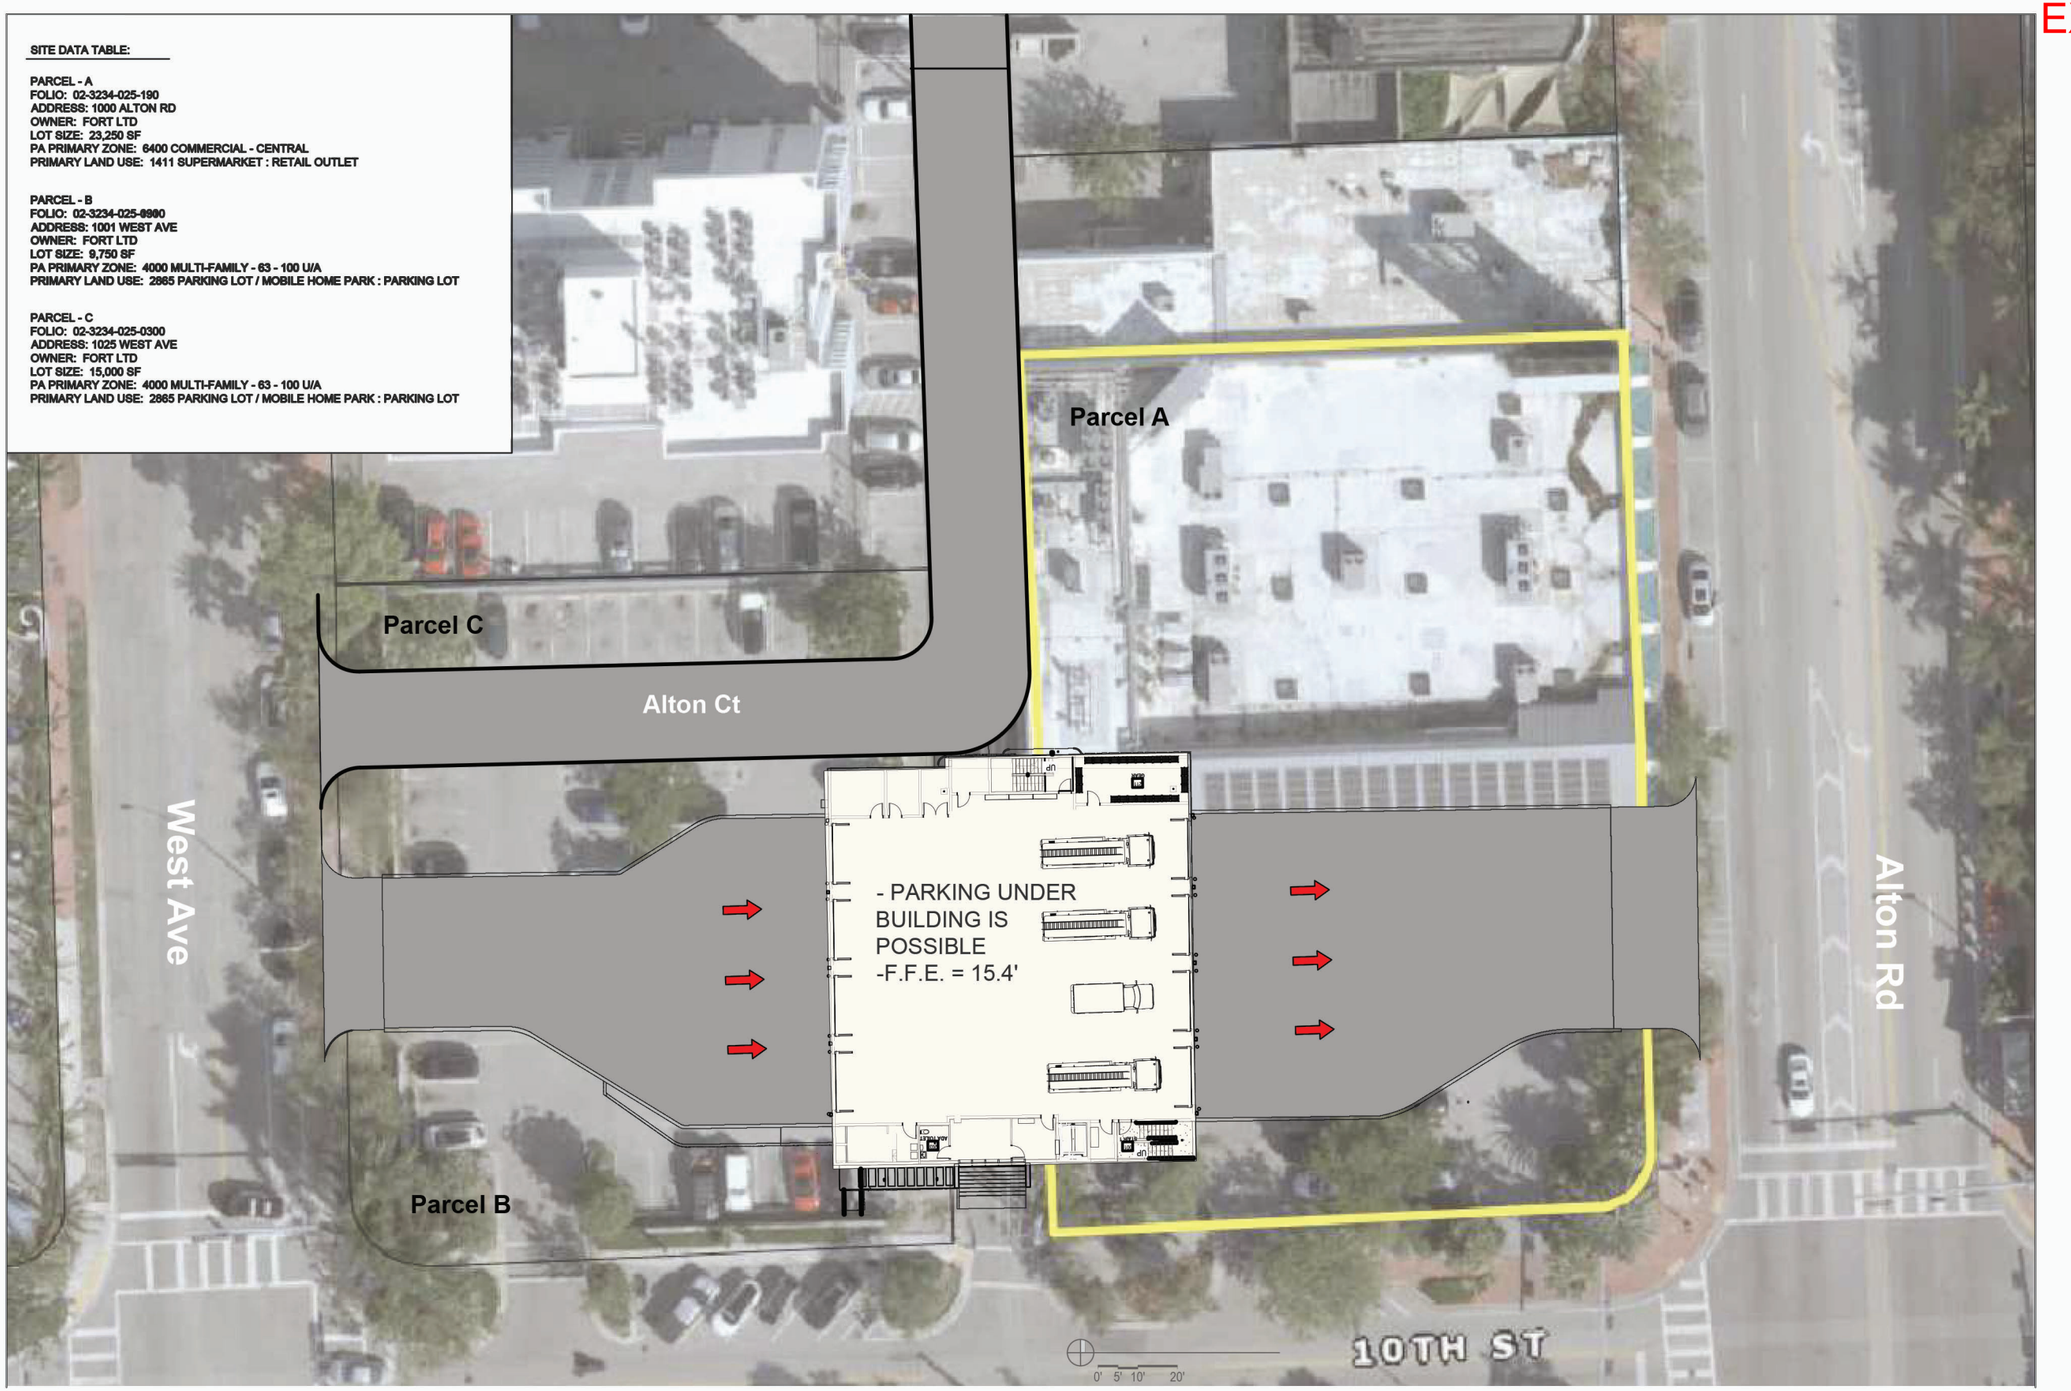

132 Mirror Lake Drive N. Unit 301
St. Petersburg, Florida 33701-3214
(727) 822-5566 fax (727) 822-5475
www.wjarc.com
AA0002277

City of Miami Beach Fire Station 01
1000 Alton Rd
Test Fit

©Wannemacher Jensen Architects, Inc.
THE ARCHITECT'S COMMON LAW COPYRIGHT AND OTHER PROPERTY RIGHTS ARE HEREBY RESERVED IN THE IDEAS, DESIGNS, PLANS, DRAWINGS, AND SPECIFICATIONS PRODUCED BY THE ARCHITECT. THESE IDEAS, DESIGNS, PLANS, DRAWINGS, AND SPECIFICATIONS SHALL NOT BE REPRODUCED OR CONVEYED IN ANY MANNER NOR ASSIGNED TO ANY THIRD PARTY WITHOUT FIRST OBTAINING THE EXPRESS WRITTEN PERMISSION OF THE ARCHITECT. CONSENT IS HEREBY GRANTED TO GOVERNMENTAL AGENCIES TO REPRODUCE THE CONSTRUCTION DRAWINGS IN COMPLIANCE WITH THE STATE STATUTES.. TO THE BEST OF THE ARCHITECT'S OF ENGINEER'S KNOWLEDGE, THE PLANS AND SPECIFICATIONS COMPLY WITH THE APPLICABLE MINIMUM BUILDING CODES AND THE APPLICABLE FIRE SAFETY STANDARDS AS DETERMINED BY THE LOCAL AUTHORITY IN ACCORDANCE WITH CHAPTERS 553 AND 633 OF THE FLORIDA STATUTES.

Project # 1929
Rev. Sheet
Date 03-22-2024

Site Plan

AD 9.0