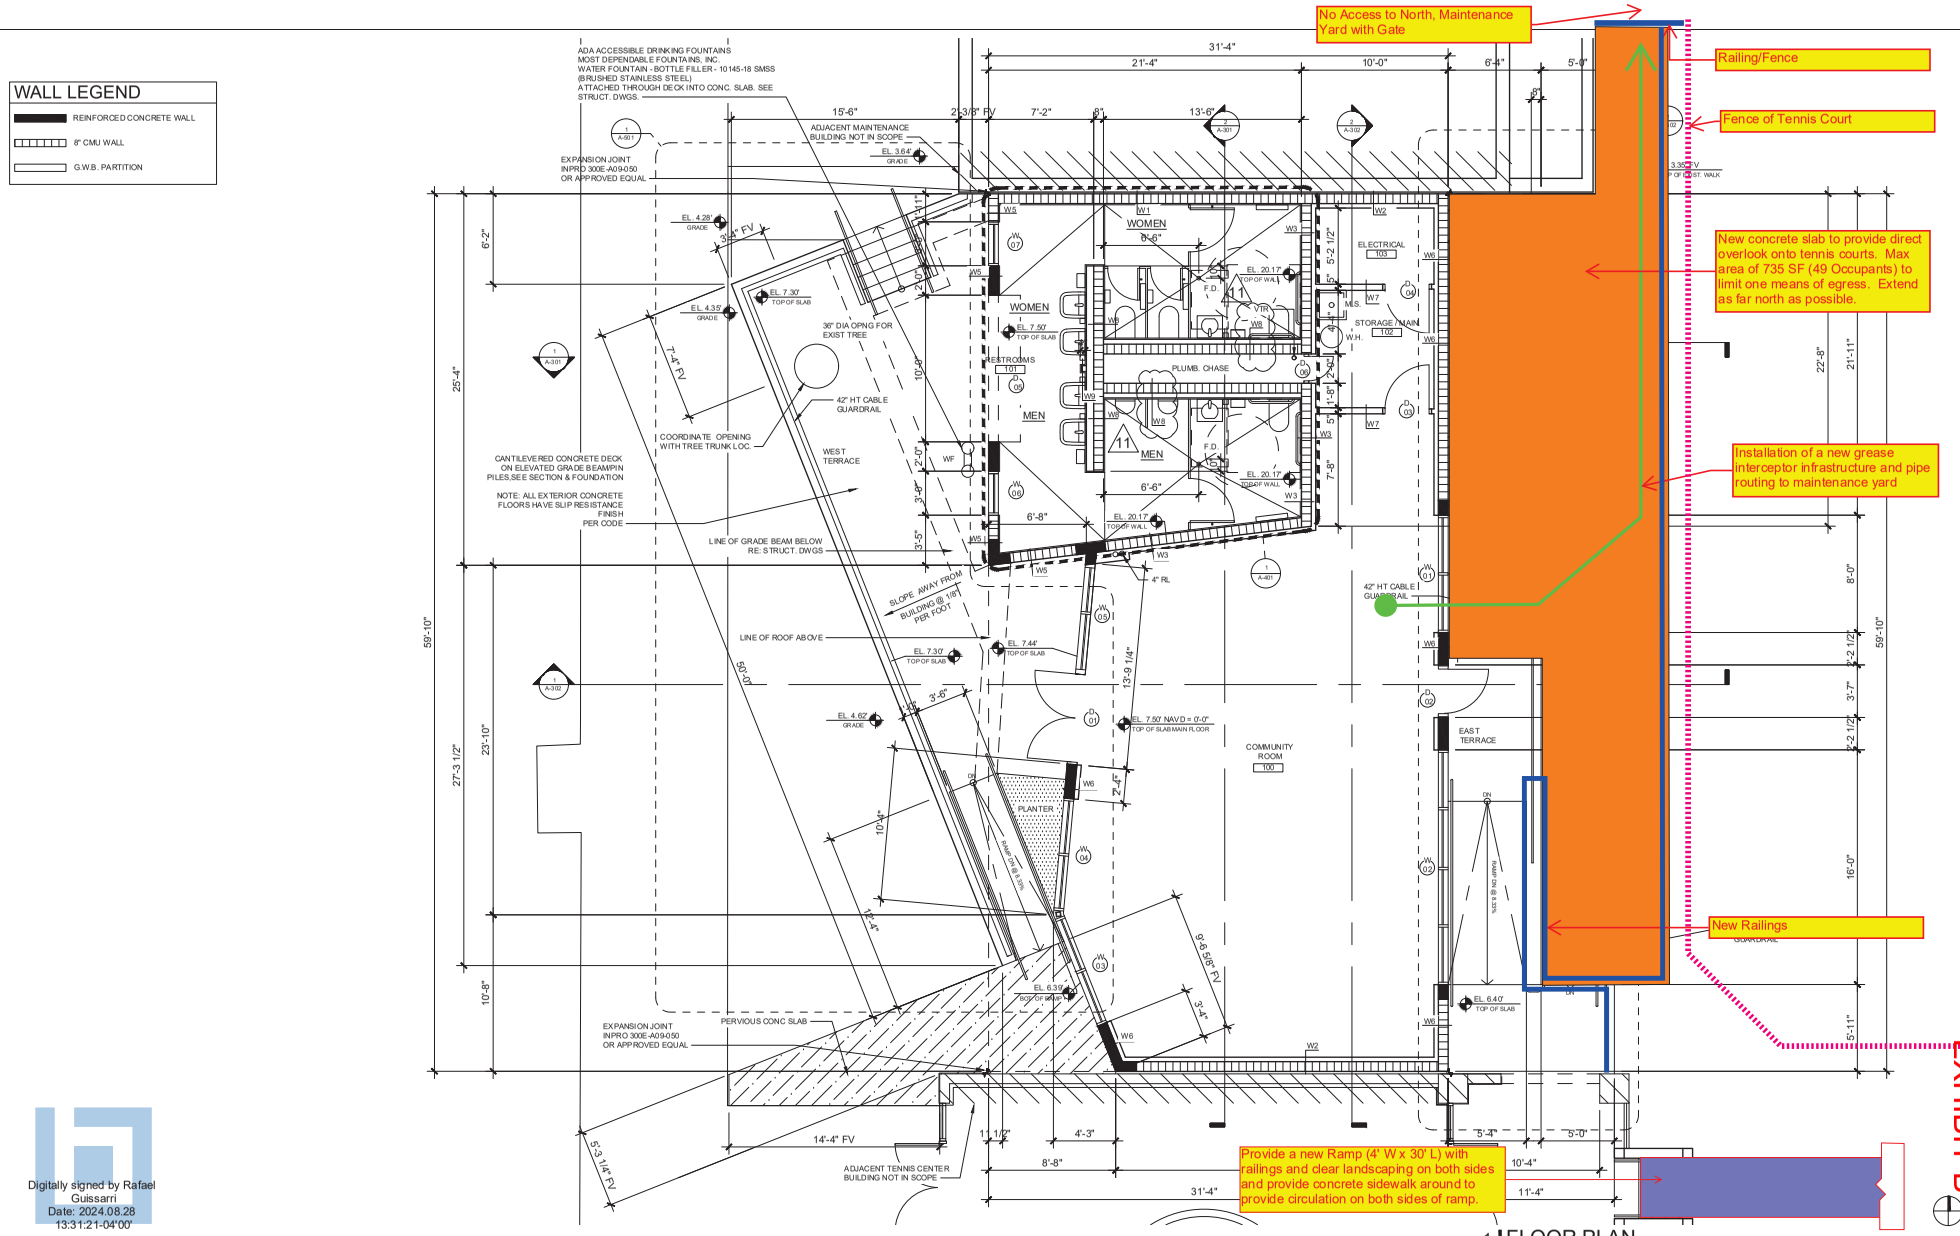

Digitally signed by Rafael Guissarri
Date: 2024.08.28 13:31:21-04'00'

11	08.28.2024	REVISION 11 RFI 8 RESPONSE
10	01.08.2024	REVISION 10 BUILDING DEPT. COMMENTS
7	07.26.2023	REVISION 7 BUILDING DEPT. COMMENTS
6	05.05.2023	REVISION 6 SUBMIT FOR PERMIT REVIEW
5	11.17.2022	REVISION 5 SUBMIT FOR PERMIT REVIEW
4	03.10.2022	REVISION 4
3	06.07.2019	REVISION 3
2	02.01.2019	REVISION 2
1	11.09.2018	REVISION 1

NO. | DATE | REVISION | APP'D. BY

MIAMIBEACH
OFFICE OF CAPITAL IMPROVEMENT PROJECTS
1701 MERIDIAN AVENUE, MIAMI BEACH, FL 33139

PROJECT: NORTH SHORE PARK RESTROOMS ADDITION
ADDRESS: 501 72ND STREET, MIAMI BEACH, FL 33141-3078

GLAVOVIC STUDIO

ARCHITECT
Glavovic Studio
511 NE 3rd Avenue
Fort Lauderdale, FL 33304
www.glavovicstudio.com
P 954 524 5728 F 954 524 5729
AA0003643

SUB-CONSULTANTS
CIVIL + STRUCTURAL ENGINEER
ADM CONSULTING ENGINEERS
4838 SW 74 COURT
Miami, FL 33155
www.admeng.net
P 305 904 7609

MEPF ENGINEER
DELTA G CONSULTING ENGINEERS, INC.
1800 ELLER DRIVE, SUITE 570
Fort Lauderdale, FL 33316
www.deltag.net
P 954 527 1112

LANDSCAPE ARCHITECT
ARCHITECTURAL ALLIANCE
812 SW 4th AVE
Fort Lauderdale, FL 33315

ARCHITECT OF RECORD: GS
DESIGN ARCHITECT: GS
DRAWN BY: JT / MX
CHECKER: RG
SCALE: 1/4 " = 1'-0"

ARCHITECT OF RECORD:
RAFAEL GUISSARRI, R.A.
License No. AR93858

Drawing Title: FLOOR PLAN
100% CONSTRUCTION DOCUMENTS
Date: 09/21/2018 Sheet: of

Drawing No.: A-102