01/24/2024

MIAMIBEACH
BUILDING DEPARTMENT
Reviewed For Compliance
BC1910378
04/09/2024 10:45:31 AM

WALL LEGEND

- REINFORCED CONCRETE WALL
- 8" CMU WALL
- G.W.B. PARTITION

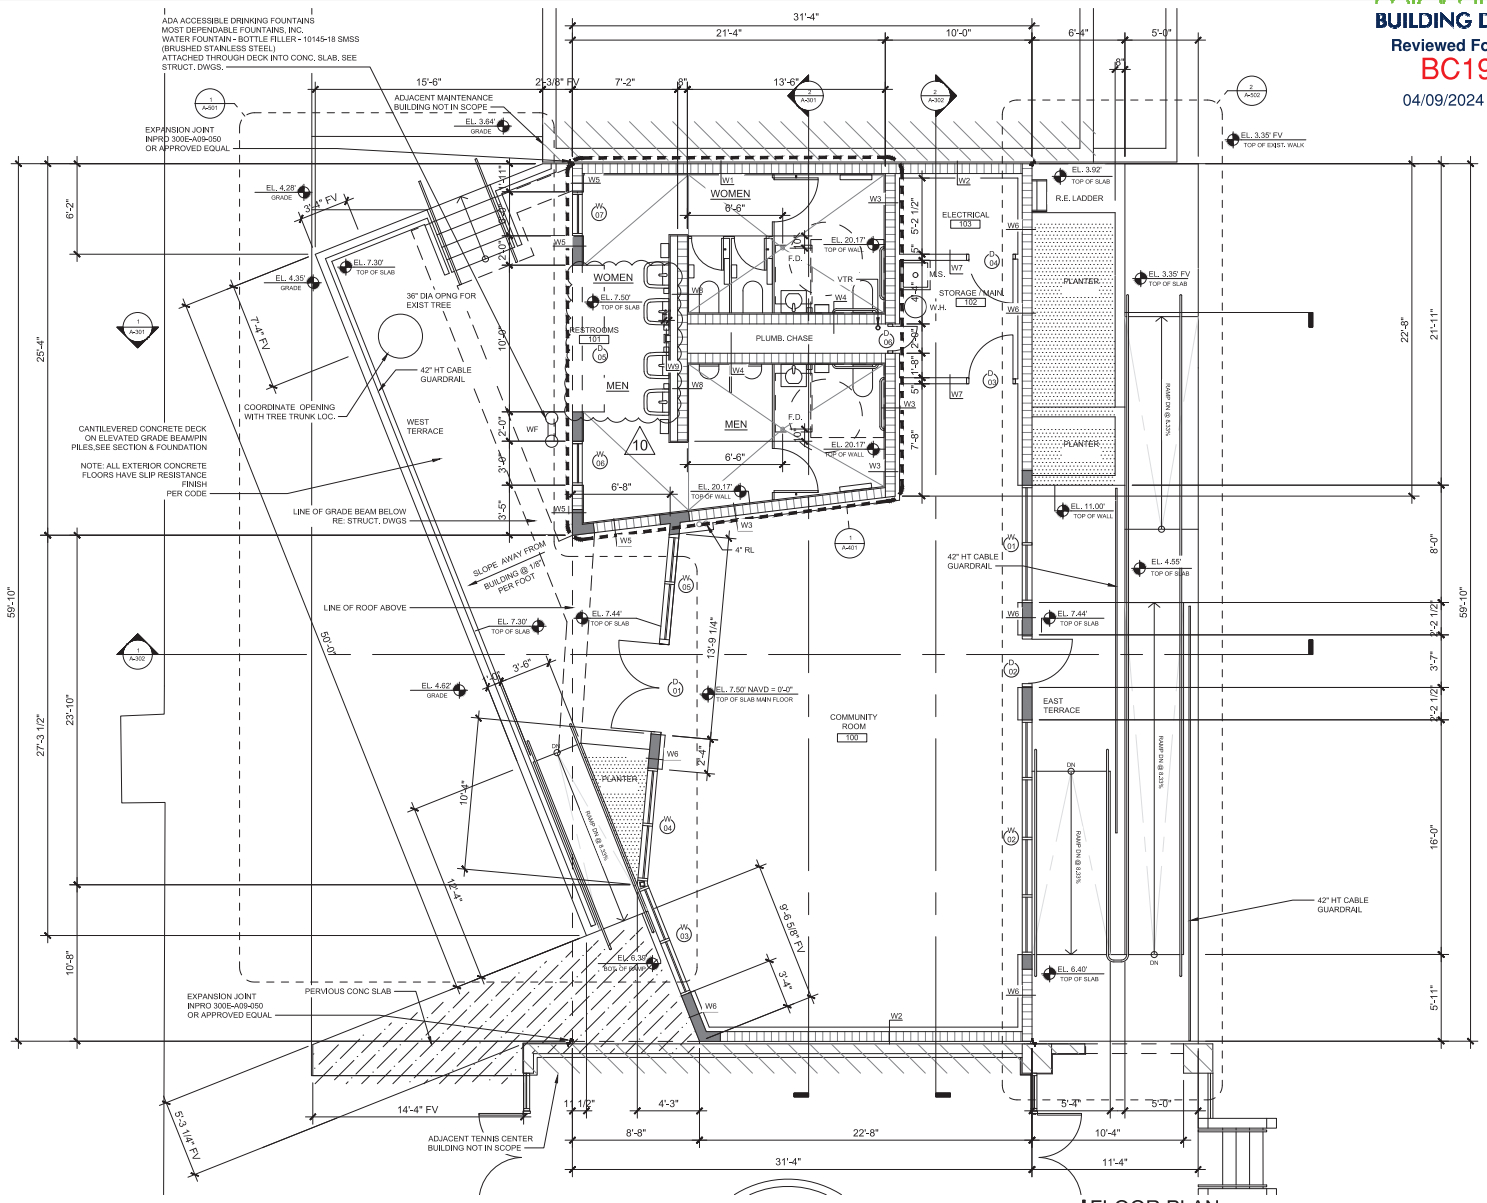

1 FLOOR PLAN

EXHIBIT A

MIAMIBEACH
OFFICE OF CAPITAL IMPROVEMENT PROJECTS
1701 MERIDIAN AVENUE, MIAMI BEACH, FL.33139

PROJECT: NORTH SHORE PARK RESTROOMS ADDITION

ADDRESS: 501 72ND STREET
MIAMI BEACH, FL 33141-3078

GLAVOVIC STUDIO
ARCHITECTURE | ART | URBAN DESIGN

ARCHITECT
Glavovic Studio
511 NE 3rd Avenue
Fort Lauderdale, FL 33304
www.glavovicstudio.com
P 954 524 5728 F 954 524 5729
AA0003643

SUB-CONSULTANTS
CIVIL + STRUCTURAL ENGINEER
ADM CONSULTING ENGINEERS
4836 SW 74 COURT
Miami, FL 33155
www.admcivil.com
P 305 904 7609

MEPF ENGINEER
DELTA G CONSULTING ENGINEERS, INC.
1800 ELLER DRIVE SUITE 570
Fort Lauderdale, FL 33316
www.dellcg.net
P 954 527 1112

LANDSCAPE ARCHITECT
ARCHITECTURAL ALLIANCE
612 SW 4th AVE
Fort Lauderdale, FL 33315

ARCHITECT OF RECORD: GS
DESIGN ARCHITECT: GS
DRAWN BY: JT / MX
CHECKER: RG
SCALE: 1/4 "= 1'-0"

STATE OF FLORIDA
RAFAEL GLAVOVIC, R.A.
License No. AR93858

NO.	DATE	REVISION	APP'D. BY
10	01.08.2024	REVISION 10BUILDING DEPT. COMMENTS	
7	07.26.2023	REVISION 7 BUILDING DEPT. COMMENTS	
6	05.05.2023	REVISION 6 SUBMIT FOR PERMIT REVIEW	
5	11.17.2022	REVISION 5 SUBMIT FOR PERMIT REVIEW	
4	03.10.2022	REVISION 4	
3	06.07.2019	REVISION 3	
2	02.01.2019	REVISION 2	
1	11.09.2018	REVISION 1	

Drawing Title: FLOOR PLAN

100% CONSTRUCTION DOCUMENTS

Date: 09/21/2018 Sheet: of

Drawing No.: A-102